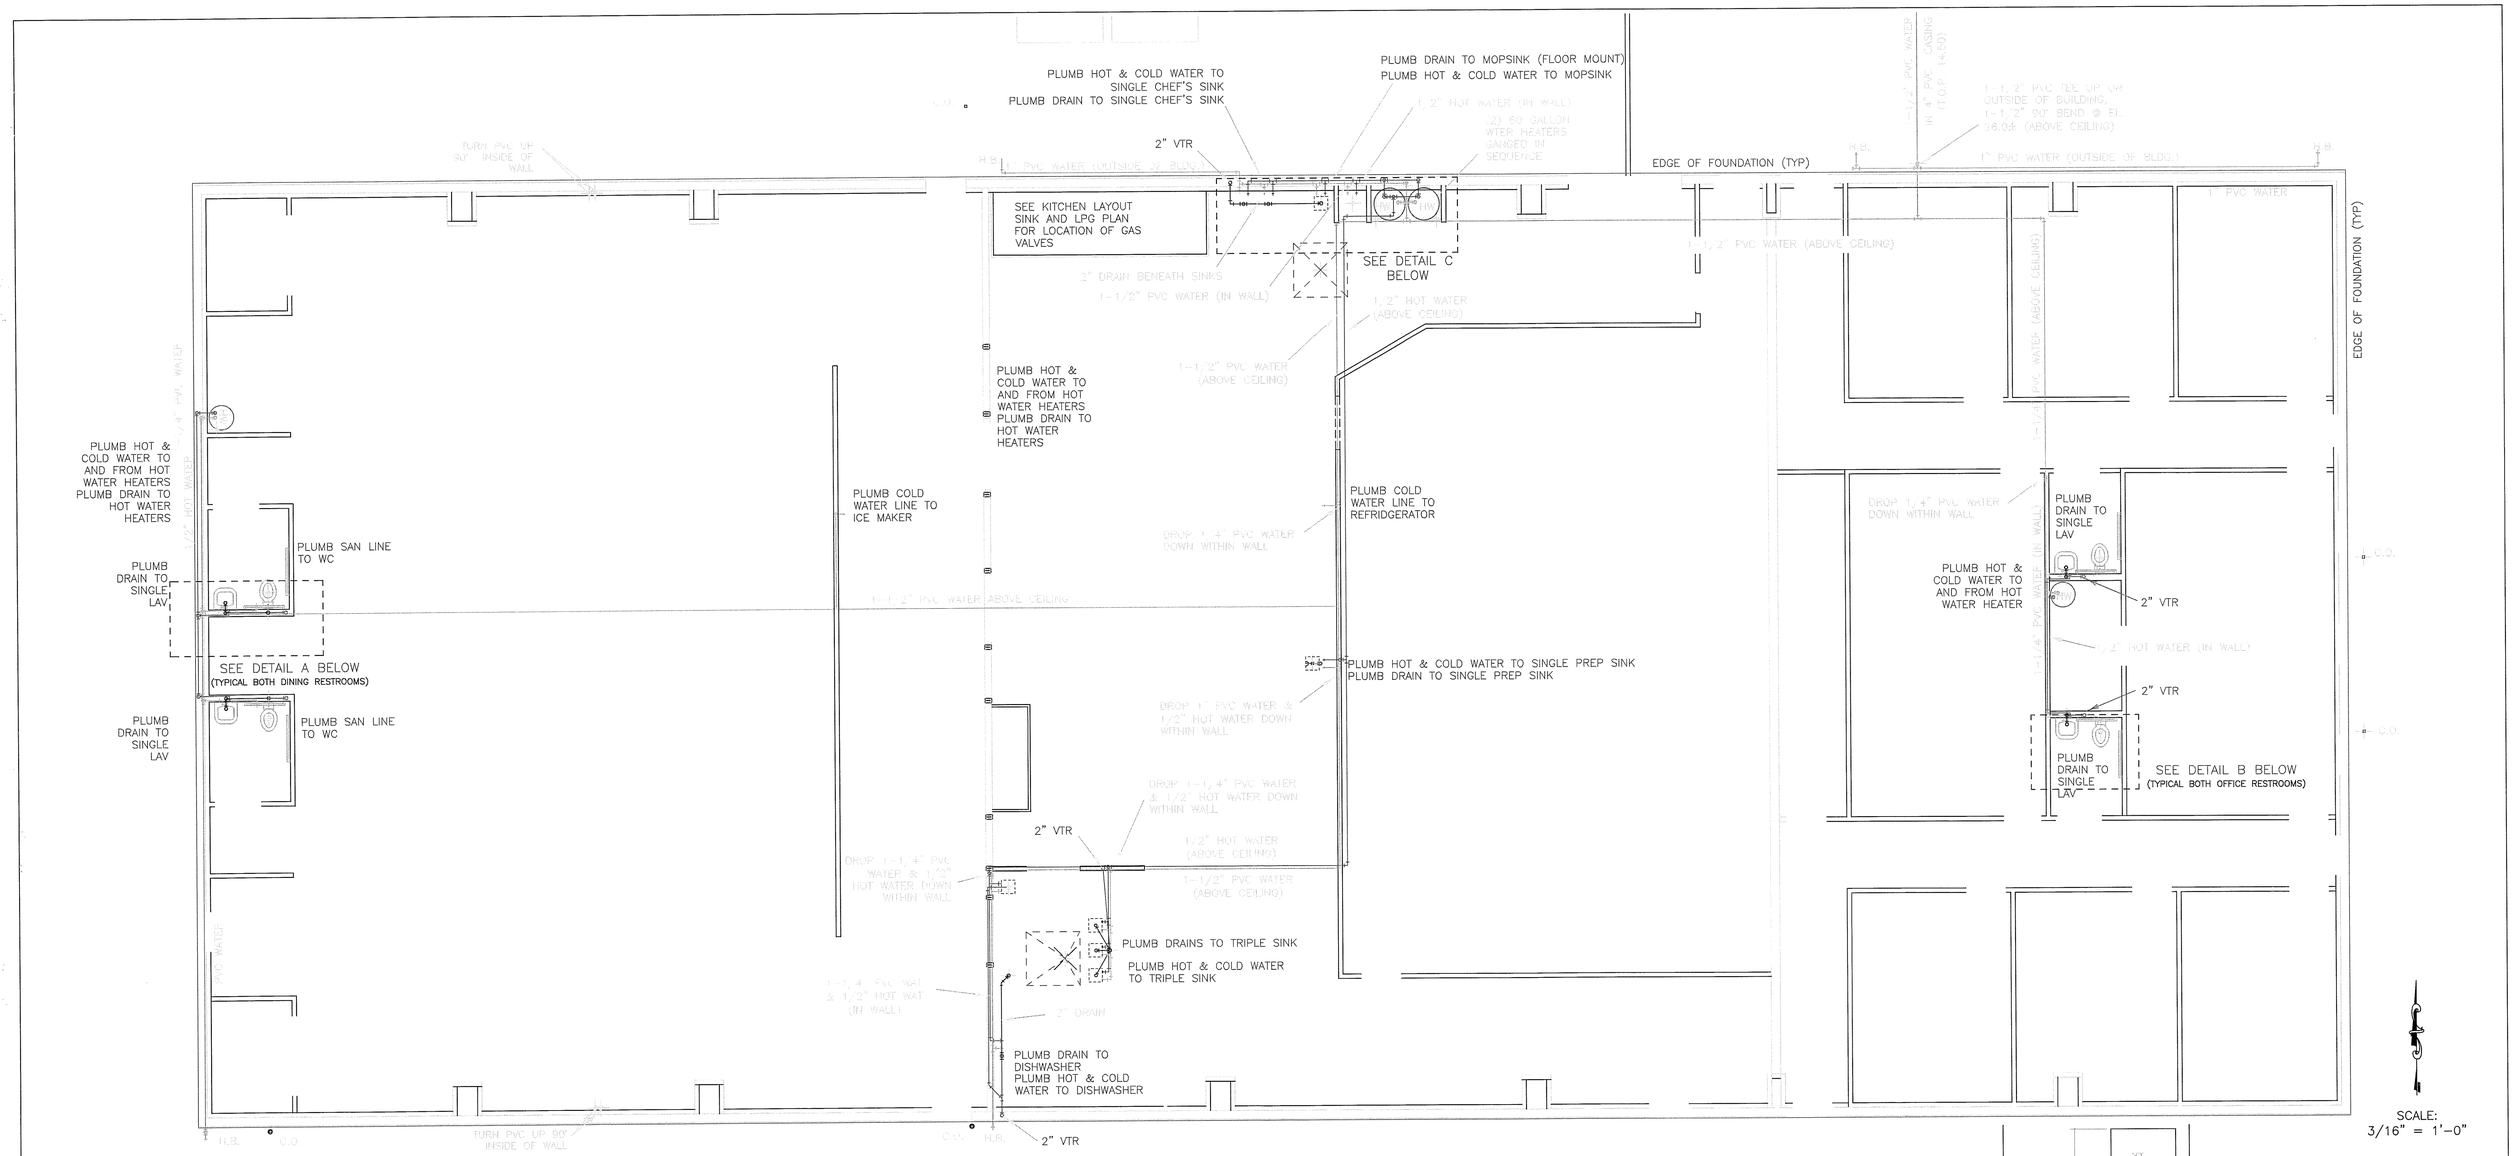

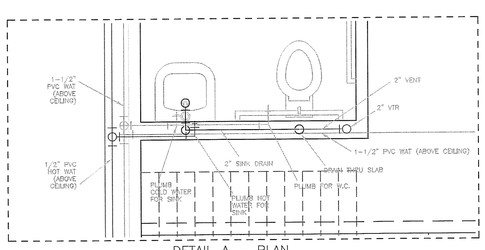

DETAIL A – PLAN

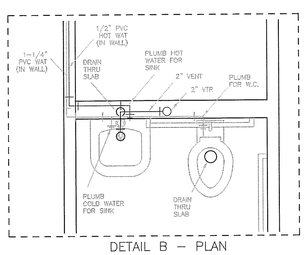

DETAIL B – PLAN

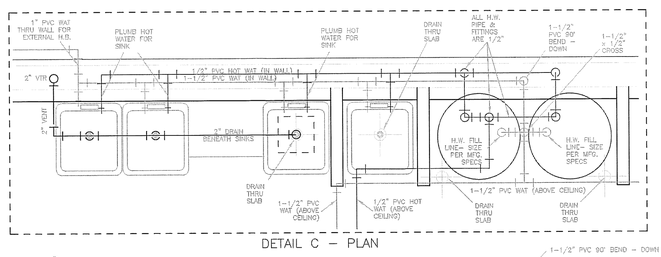

DETAIL C – PLAN

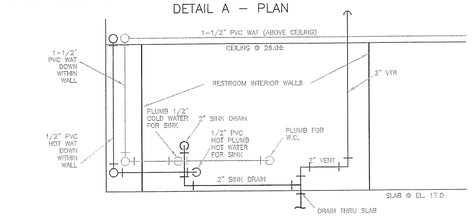

DETAIL A – ELEVATION

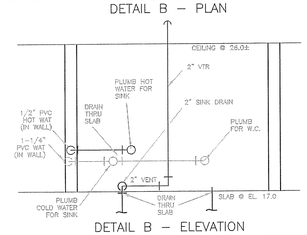

DETAIL B – ELEVATION

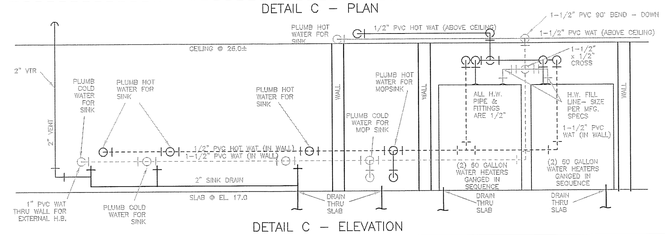

DETAIL C – ELEVATION

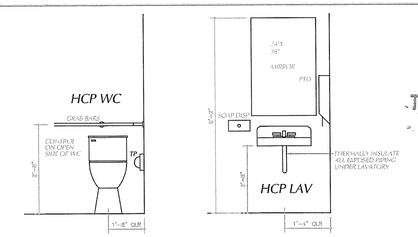

TYPICAL HCP MIN DISTANCES
NOT TO SCALE

THIS PLAN MUST REMAIN ON JOB SITE

David P. King, Jr
ARCHITECT

5970 SW FIRST LANE
OCALA, FL. 34474
VOICE 352.873.3737
FACSIMILE 873.0737

REGISTRATIONS:
STATE OF FLORIDA AR 12,999
STATE OF GEORGIA 5044

16 AUG 2005

PLUMBING PLAN
FOR
JESUSIS! MINISTRIES, INC.
DINING HALL/ OFFICE COMPLEX FACILITY

BY
Many Waters Resource Network, Inc.
11445 Honey Jordan Point
INGLIS, FLORIDA 34449 (352) 447-5691

CATHERINE LAWHUN, Contract Administrator (888)-570-1344
cell: (352)-302-3372 email: jesusis4@many-waters.com

5/10/04