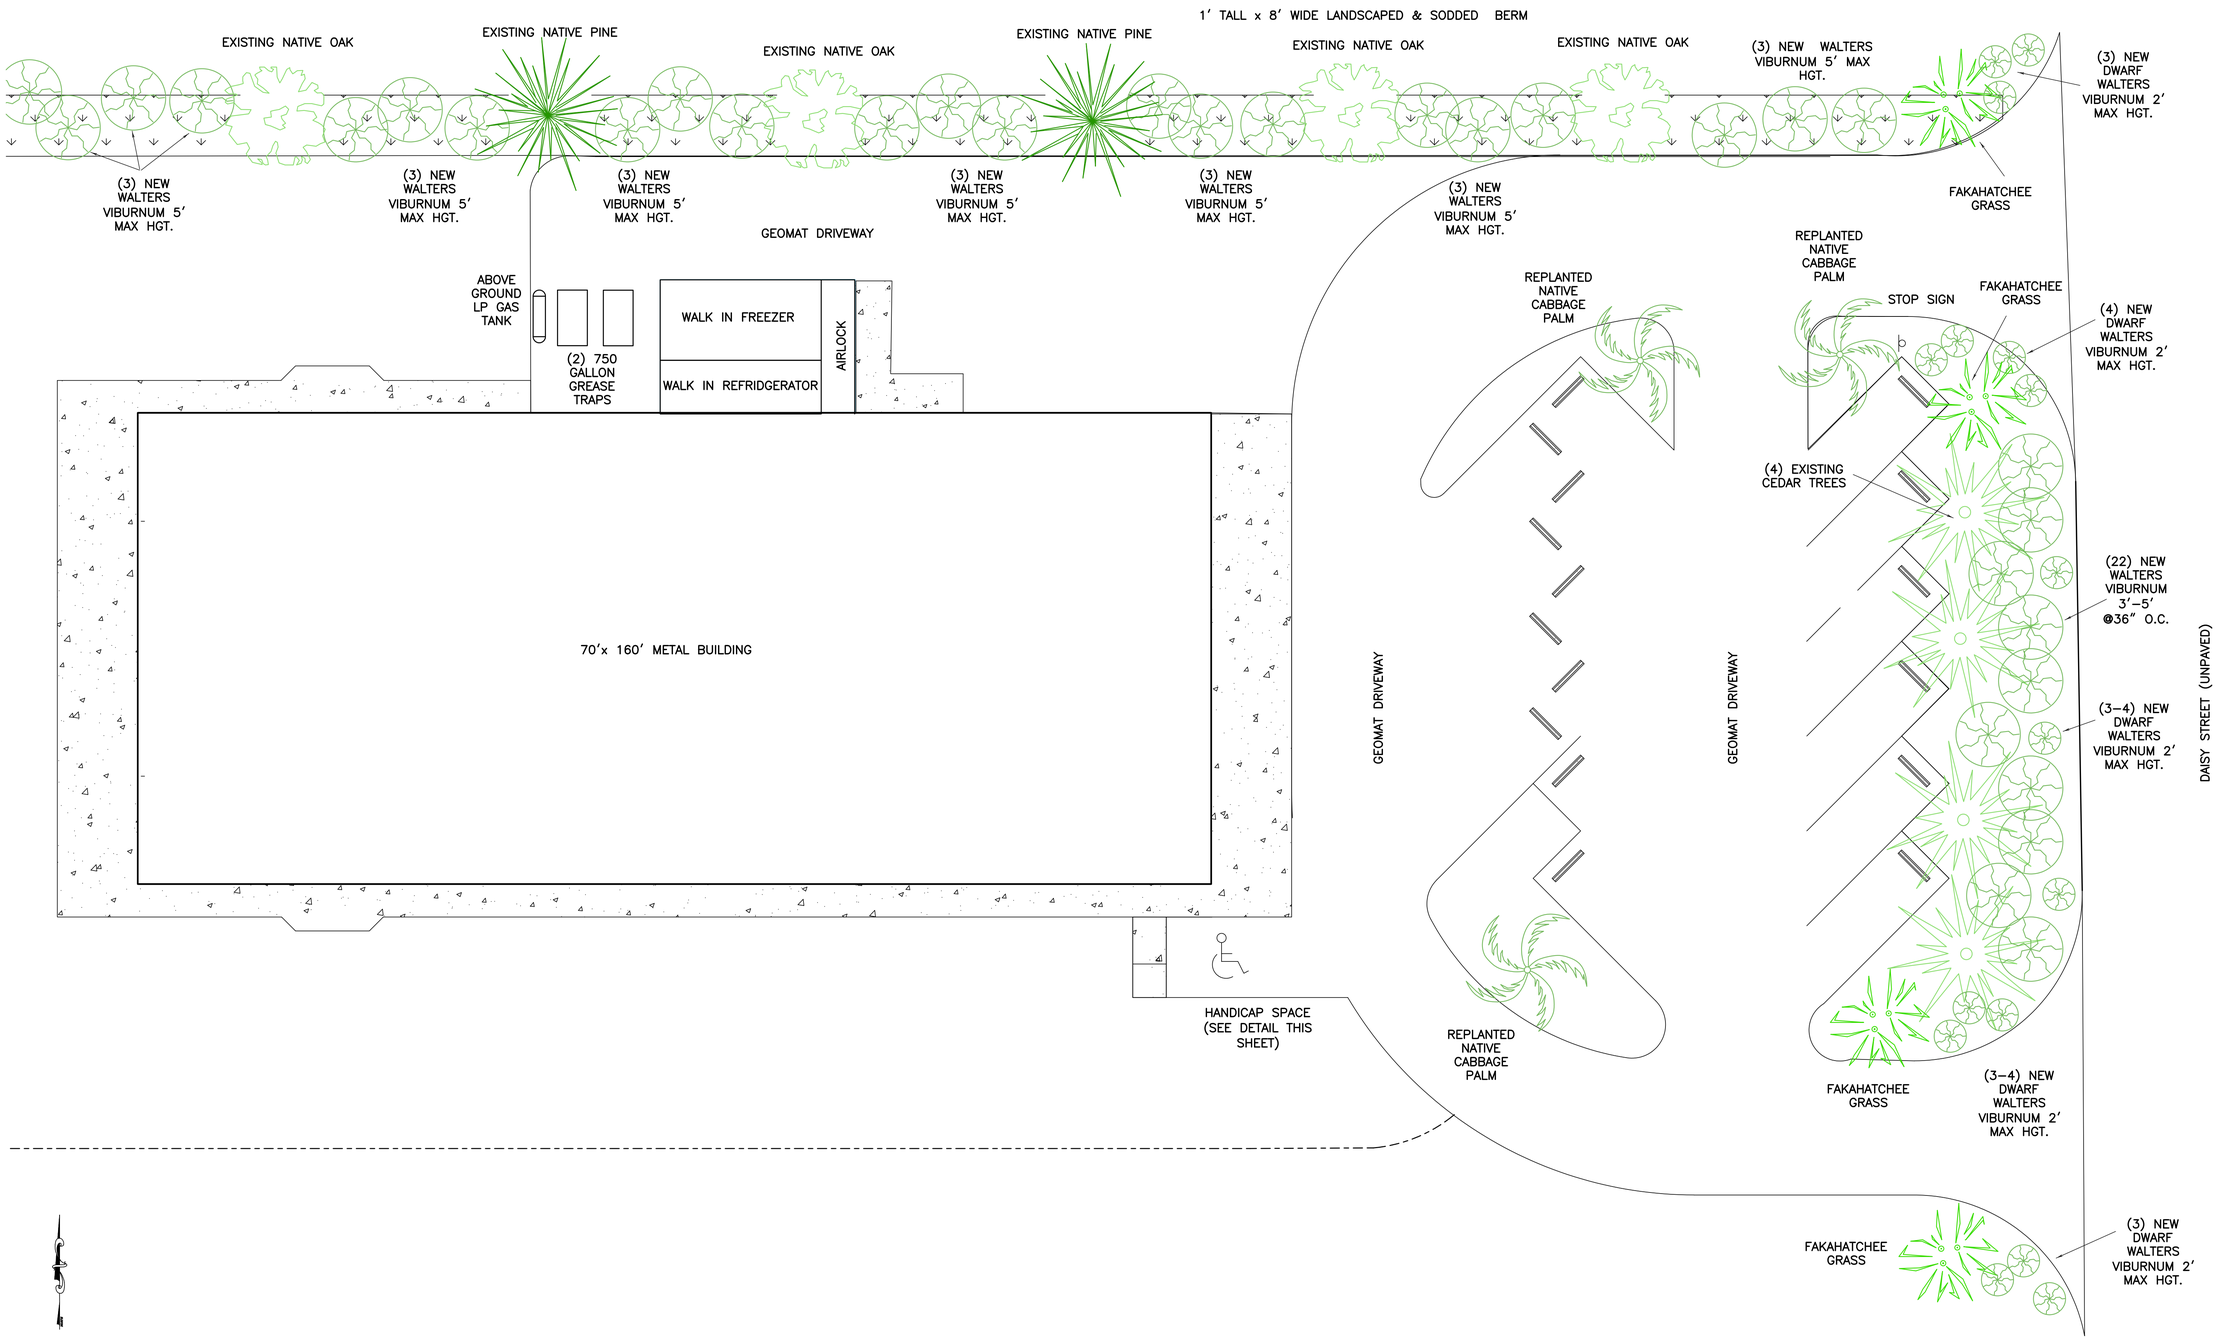

SCALE:
3/32" = 1'-0"

BUFFER/LANDSCAPING PLAN
FOR
JESUSIS! MINISTRIES, INC.
DINING HALL/ OFFICE COMPLEX FACILITY

BY
Many Waters Resource Network, Inc.
11445 Honey Jordan Point
INGLIS, FLORIDA 34449 (352) 447-5691

CATHERINE LAWHUN, Contract Administrator (888)-570-1344
cell: (352)-302-3372 email: jesusis4@many-waters.com

7/10/04